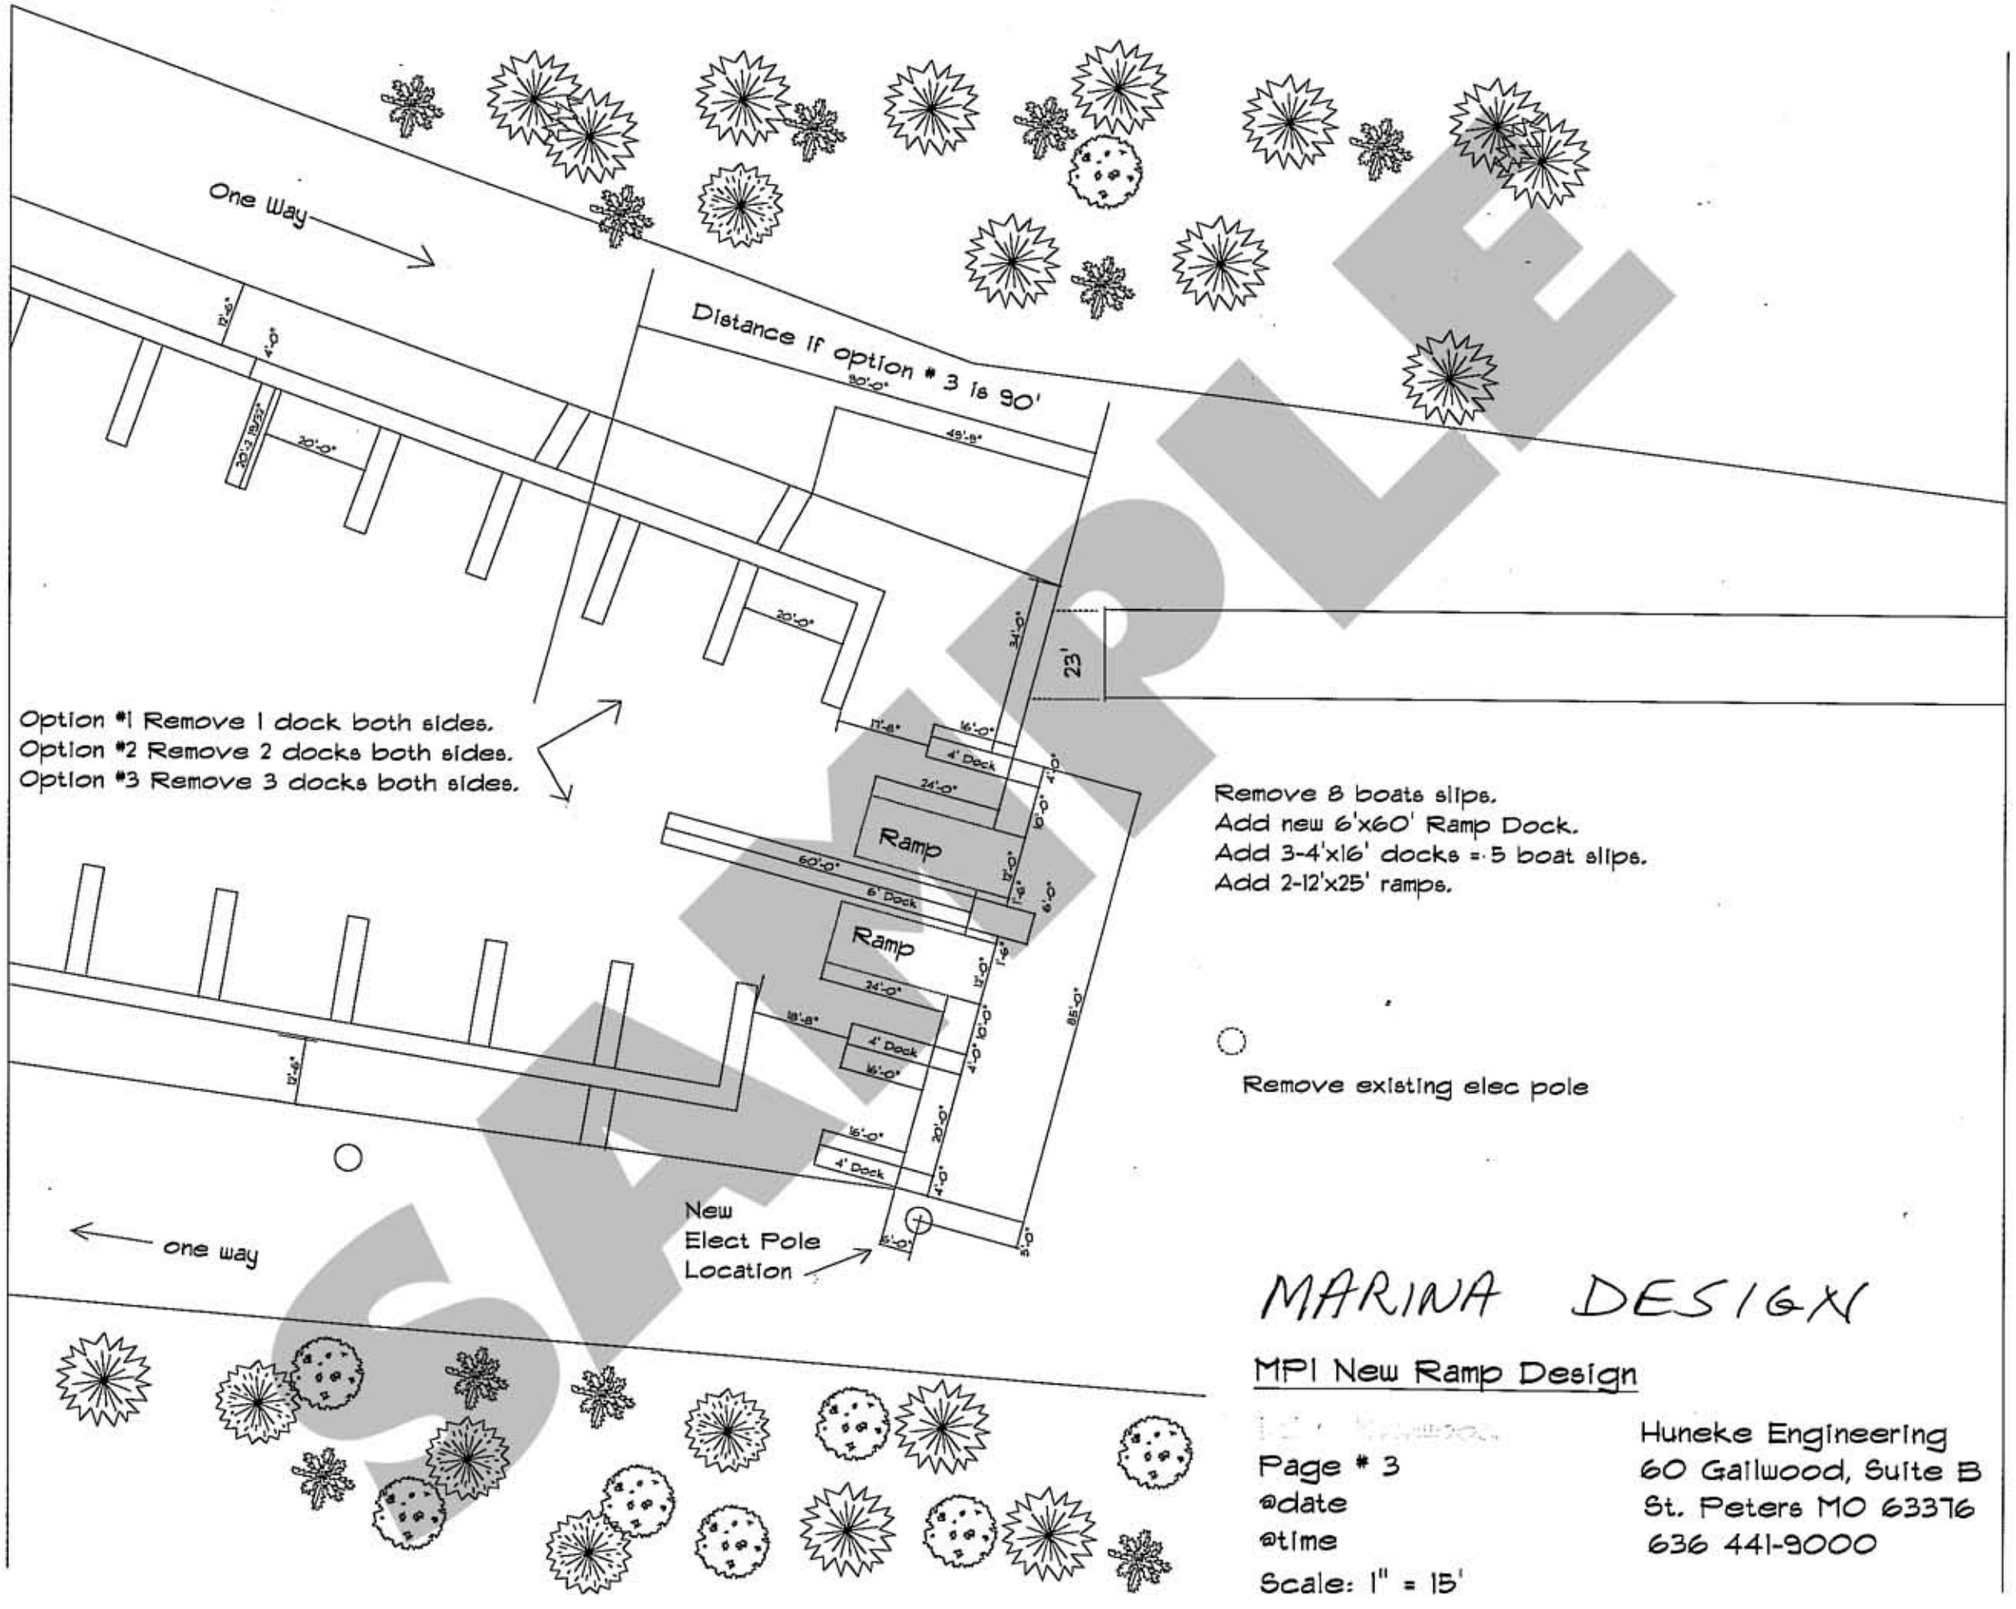

MARINA DESIGN

MPI New Ramp Design

Page # 3
@date
@time
Scale: 1" = 15'

Huneke Engineering
60 Gailwood, Suite B
St. Peters MO 63376
636 441-9000